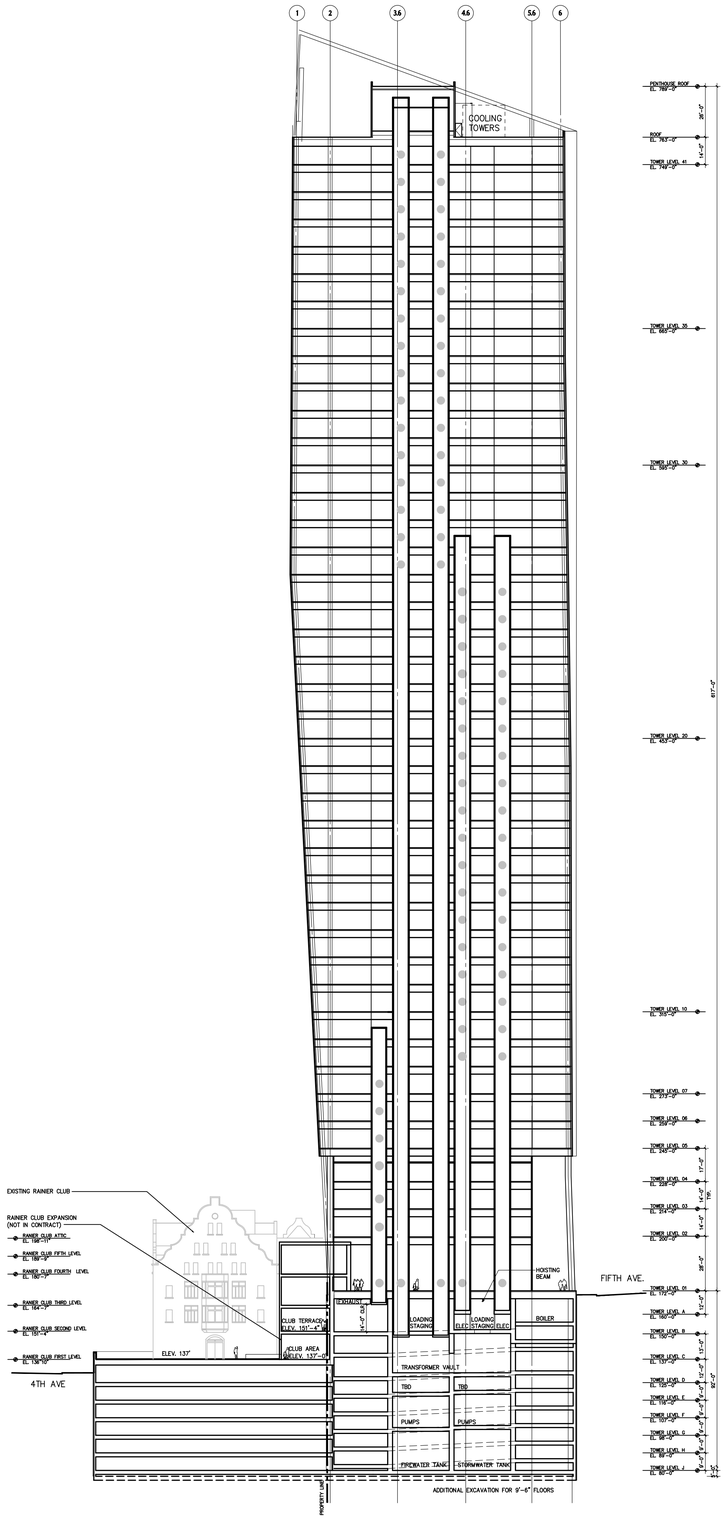

1 A3.30 **BUILDING SECTION – LOOKING NORTH**
SCALE: 1" = 30'

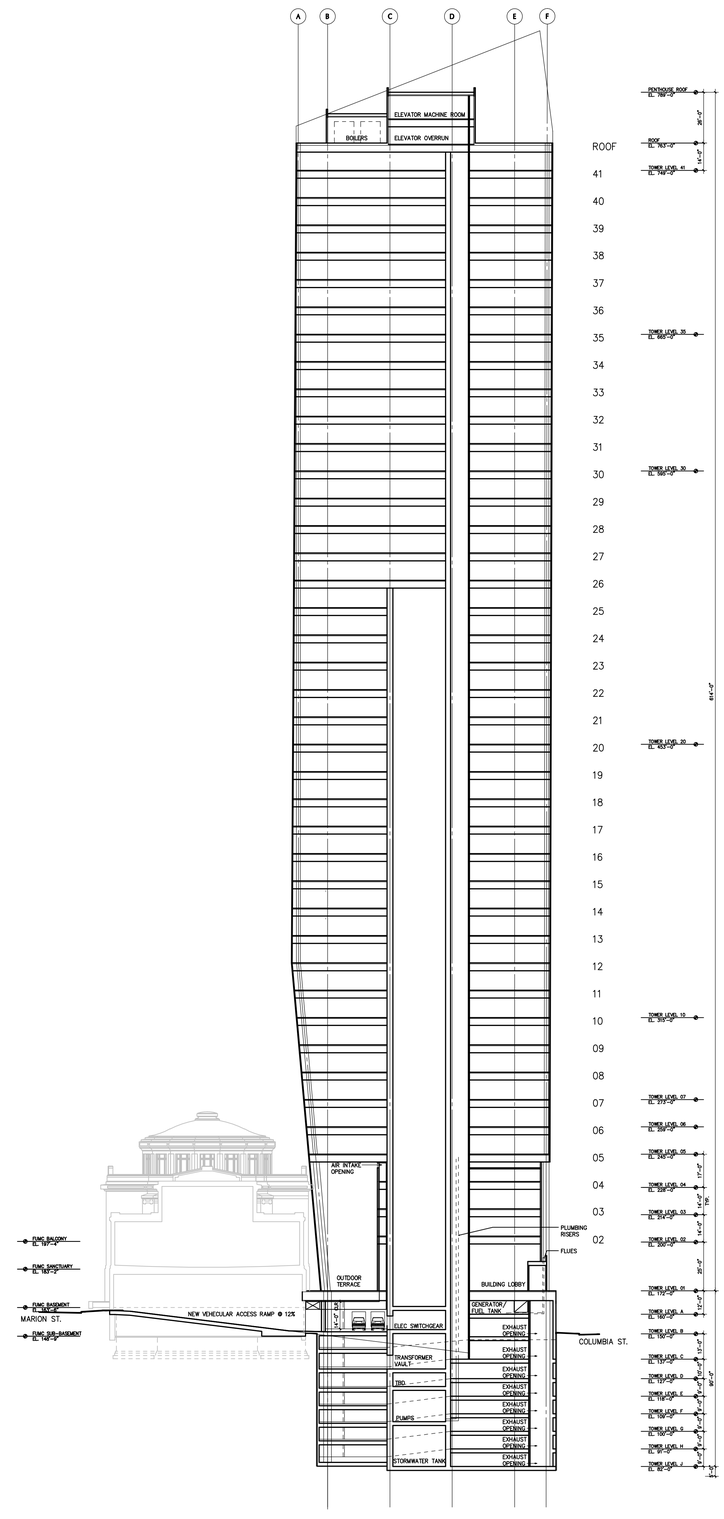

2 A3.30 **BUILDING SECTION – LOOKING EAST**
SCALE: 1" = 30'

ZIMMER·GUNSUL·FRASCA ARCHITECTS·LLP

Architecture / Planning / Interior Design
Portland Seattle Los Angeles Washington DC New York

925 Fourth Ave., Suite 2400
Seattle, Washington 98104

(PH) 206 623 9414
(FAX) 206 623 7868

Consultants

STRUCTURAL ENGINEER
ARUP
901 MARKET STREET, SUITE 260
SAN FRANCISCO, CA 94103

MECHANICAL ENGINEER
SYSKA HENNESSY GROUP
11500 W OLYMPIC BLVD, SUITE 680
LOS ANGELES, CA 90064

ELECTRICAL ENGINEER
SYSKA HENNESSY GROUP
11500 W OLYMPIC BLVD, SUITE 680
LOS ANGELES, CA 90064

CIVIL ENGINEER
COUGHLIN PORTER LUNDEEN
413 PINE STREET, SUITE 300
SEATTLE, WA 98101

Revisions

5th + COLUMBIA TOWER

SEATTLE, WASHINGTON 98104

Drawing Title
BUILDING SECTIONS

Date: SEPTEMBER 19, 2007
Job No: S 21458.01
Drawn By:
Checked By:

Drawing No.

A3.30

OWNER REVIEW

File: Z:\SEA\Projects\21458.01\cad\Sheets\A3-30.dwg
Plotted: 9/19/07 at 9:54am By: glopez
XREFs: bs-rs-1.dwg bs-ew-1.dwg JTB-34x44.dwg