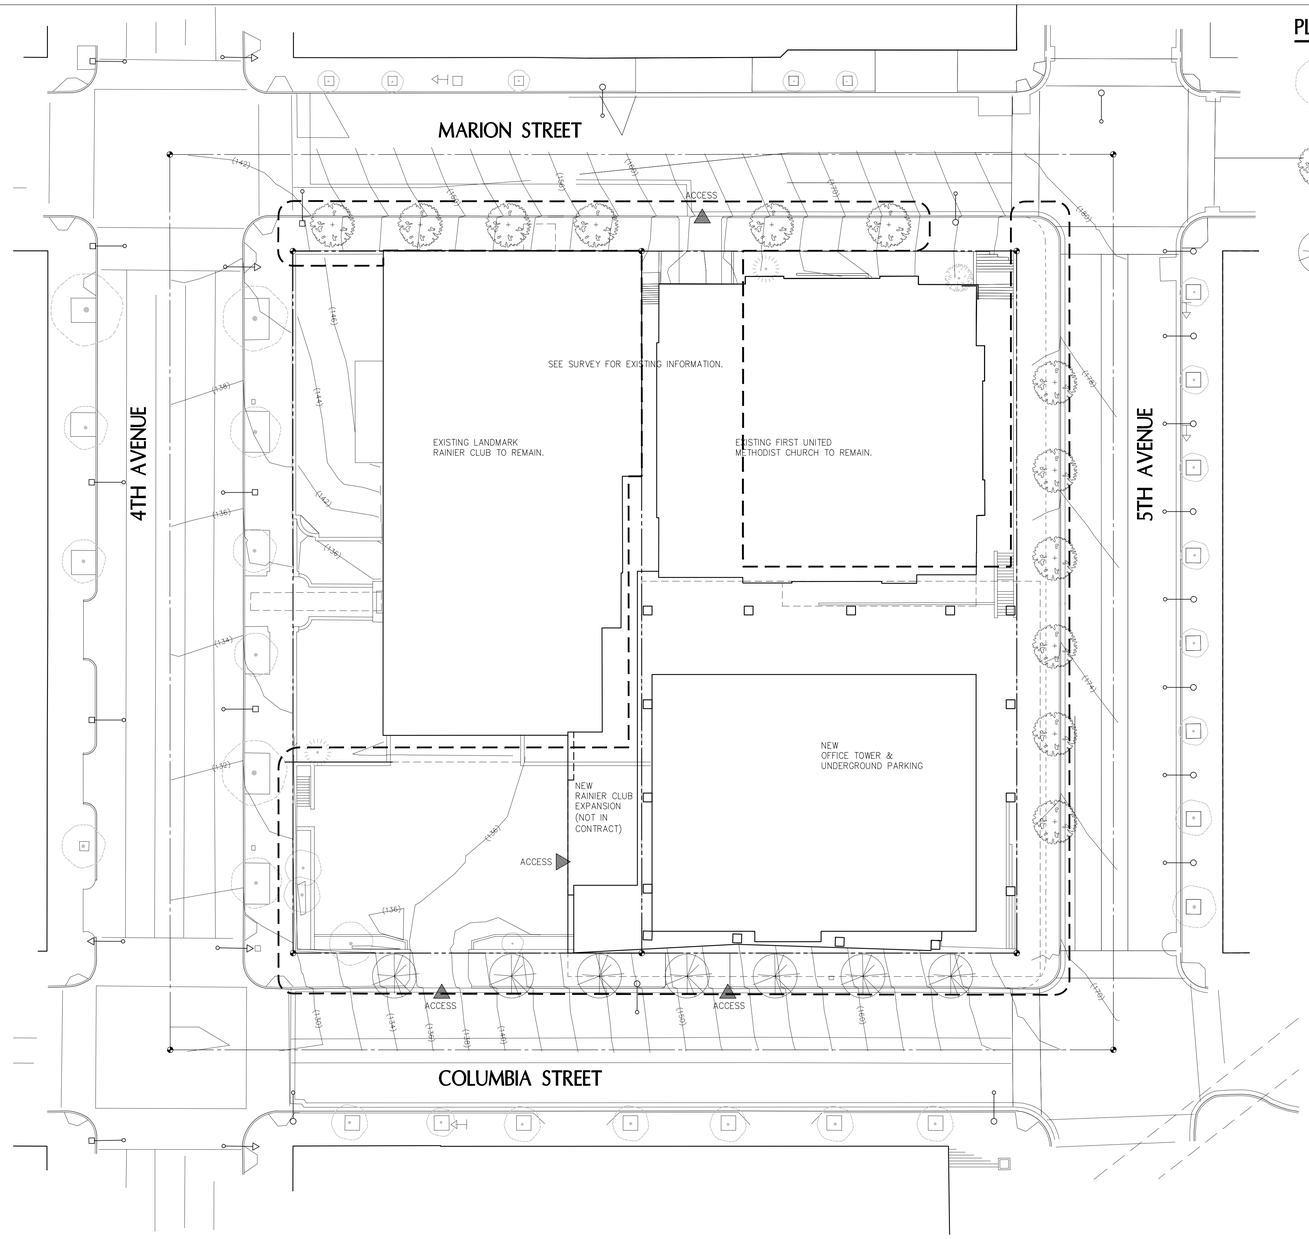

PLANT SCHEDULE

INDICATES EXISTING TREE TO SAVE AND PROTECT

(12) ACER PLATANOIDES "EMERALD QUEEN"/NORWAY MAPLE
SIZE: 2" CAL, 12'-14' HEIGHT
B&B, WELL BRANCHED SYMETRICAL

(7) TILIA CORDATA "GREENSPIRE"/GREENSPIRE LINDEN
SIZE: 2" CAL, 12'-14' HEIGHT
B&B, WELL BRANCHED SYMETRICAL

1 / L3-00 STREET TREE PLAN
SCALE: 1" = 20'

ZIMMER·GUNSUL·FRASCA ARCHITECTS·LLP
ZGF

Architecture / Planning / Interior Design
Portland Seattle Los Angeles Washington DC New

925 Fourth Ave., Suite 2400
Seattle, Washington 98104

(PH) 206 623 9414
(FAX) 206 623 7868

Consultants

STRUCTURAL ENGINEER
ARUP
901 MARKET STREET, SUITE 260
SAN FRANCISCO, CA 94103

MECHANICAL ENGINEER
SYSKA HENNESSY GROUP
11500 W OLYMPIC BLVD, SUITE 6
LOS ANGELES, CA 90064

ELECTRICAL ENGINEER
SYSKA HENNESSY GROUP
11500 W OLYMPIC BLVD, SUITE 6
LOS ANGELES, CA 90064

CIVIL ENGINEER
COUGHLIN PORTER LUNDEEN
413 PINE STREET, SUITE 300
SEATTLE, WA 98101

Revisions

5th + COLUMBI
TOWER

SEATTLE, WASHINGTON 98104

Drawing Title

STREET TREE PLAN

Date:	SEPTEMBER 19, 2007
Job No:	S 21458.01
Drawn By:	TEAM
Checked By:	ZGF

Drawing No.

L3.00

OWNER REVIEW

File: Z:\SEA\Projects\21458.01\cad\Sheets\L3-00.dwg
Plotted: 9/19/07 at 1:22:20pm By: gloppez
XREFs: ztb-34x44.dwg sp.dwg