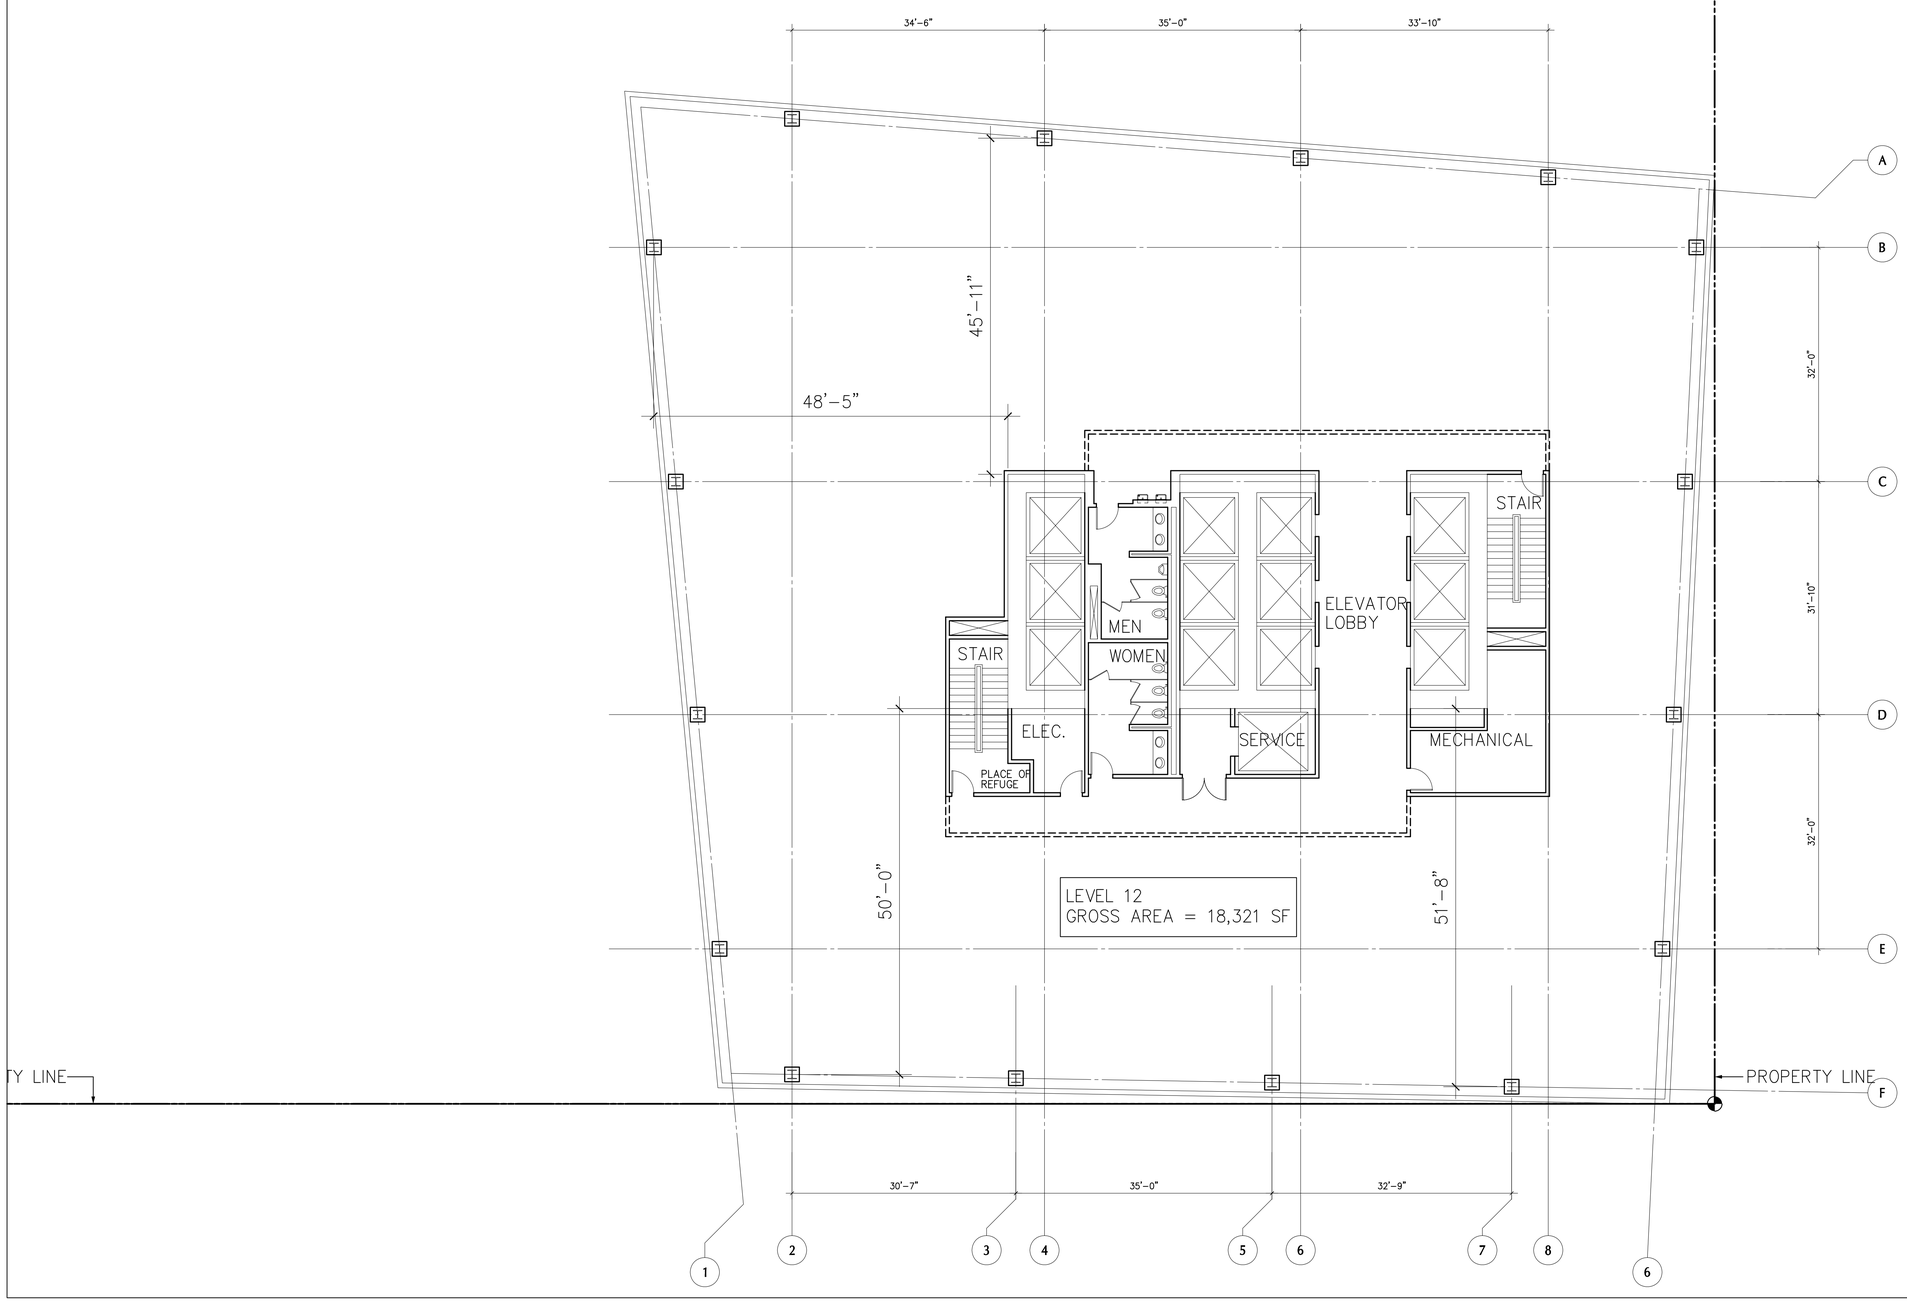

1 A2.23 FLOOR PLAN, LEVEL 12
SCALE: 1/8" = 1'-0"

File: Z:\SEA\Projects\21458.01\cad\Sheets\A2-23.dwg
Plotted: 9/19/07 at 11:00am By: aiyer
XREFs: ztb-34x44.dwg tp-12.dwg grid.dwg

ZIMMER·GUNSUL·FRASCA ARCHITECTS·LLP
ZGF

Architecture / Planning / Interior Design
Portland Seattle Los Angeles Washington DC New York

925 Fourth Ave., Suite 2400
Seattle, Washington 98104

(PH) 206 623 9414
(FAX) 206 623 7868

Consultants

STRUCTURAL ENGINEER
ARUP
901 MARKET STREET, SUITE 260
SAN FRANCISCO, CA 94103

MECHANICAL ENGINEER
SYSKA HENNES;
0 W. OLYMPIC BLVD, SUITE 680
LOS ANGELES, CA 90064

ELECTRICAL ENGINEER
SYSKA HENNESSY GROUP
11500 W OLYMPIC BLVD, SUITE 680
LOS ANGELES, CA 90064

CIVIL ENGINEER
COUGHLIN PORTER LUNDEEN
413 PINE STREET, SUITE 300
SEATTLE, WA 98101

Revisions

5th + COLUMBIA TOWER

SEATTLE, WASHINGTON 98104

Drawing Title

FLOOR PLAN, LEVEL 12

Date:	SEPTEMBER 19, 2007
Job No:	S 21458.01
Drawn By:	TEAM
Checked By:	ZGF

Drawing No.

A2.23

OWNER REVIEW